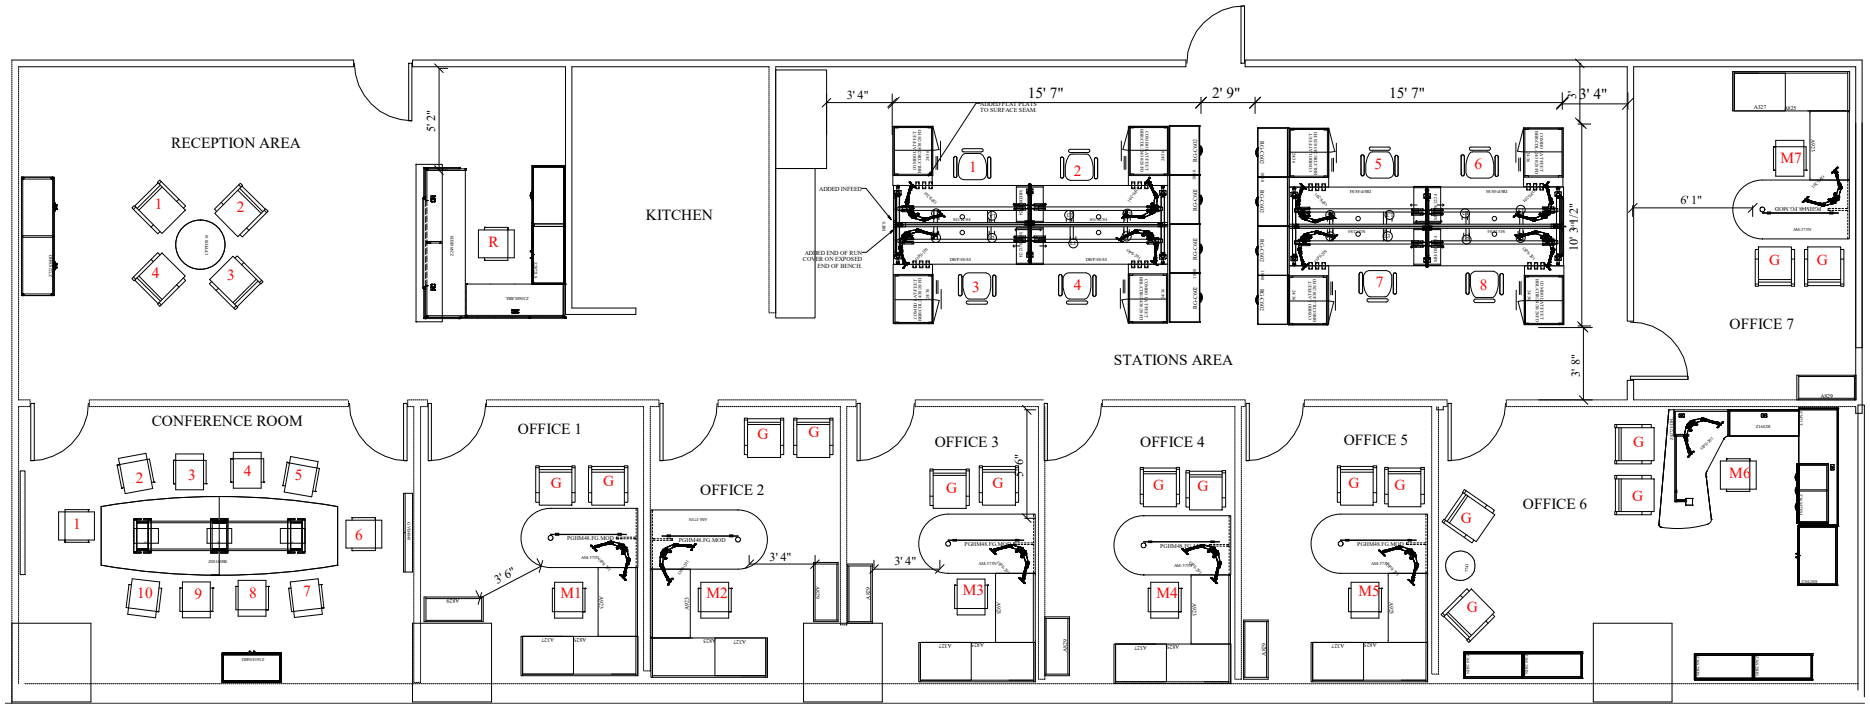
RECEPTION AREA
KITCHEN
STATIONS AREA
OFFICE 7
CONFERENCE ROOM
OFFICE 1
OFFICE 2
OFFICE 3
OFFICE 4
OFFICE 5
OFFICE 6
5' 2"
3' 4"
15' 7"
2' 9"
15' 7"
3' 4"
10' 3 1/2"
3' 8"
6' 1"
3' 6"
3' 4"
3' 4"
ADDED FLAT PLATE TO SURFACE SEAM.
ADDED INFEED
ADDED END OF RUN CONSE ON EXPOSED END OF BENCH.