NISGA' A DATA SYSTEMS
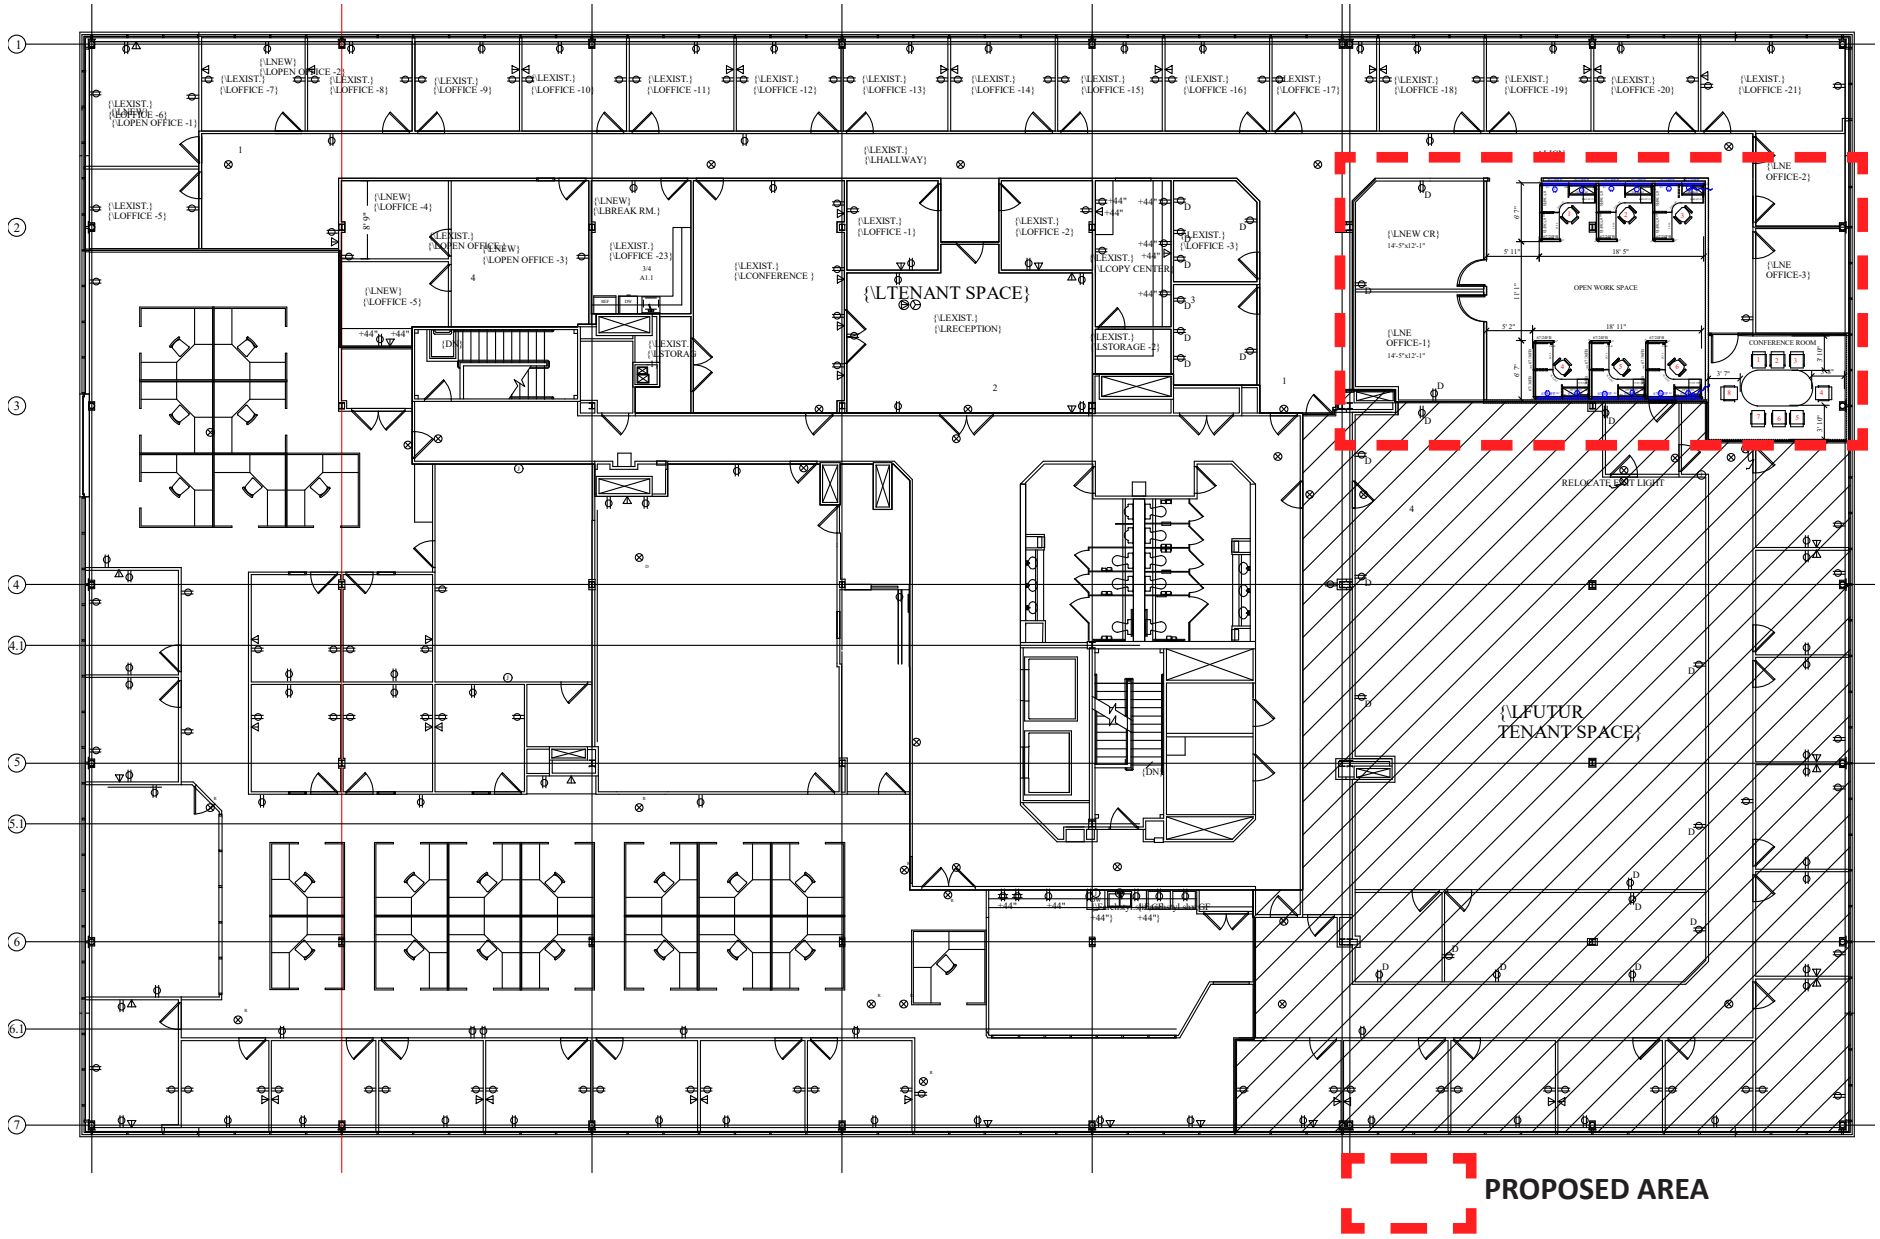
2D PROPOSED FLOOR PLAN