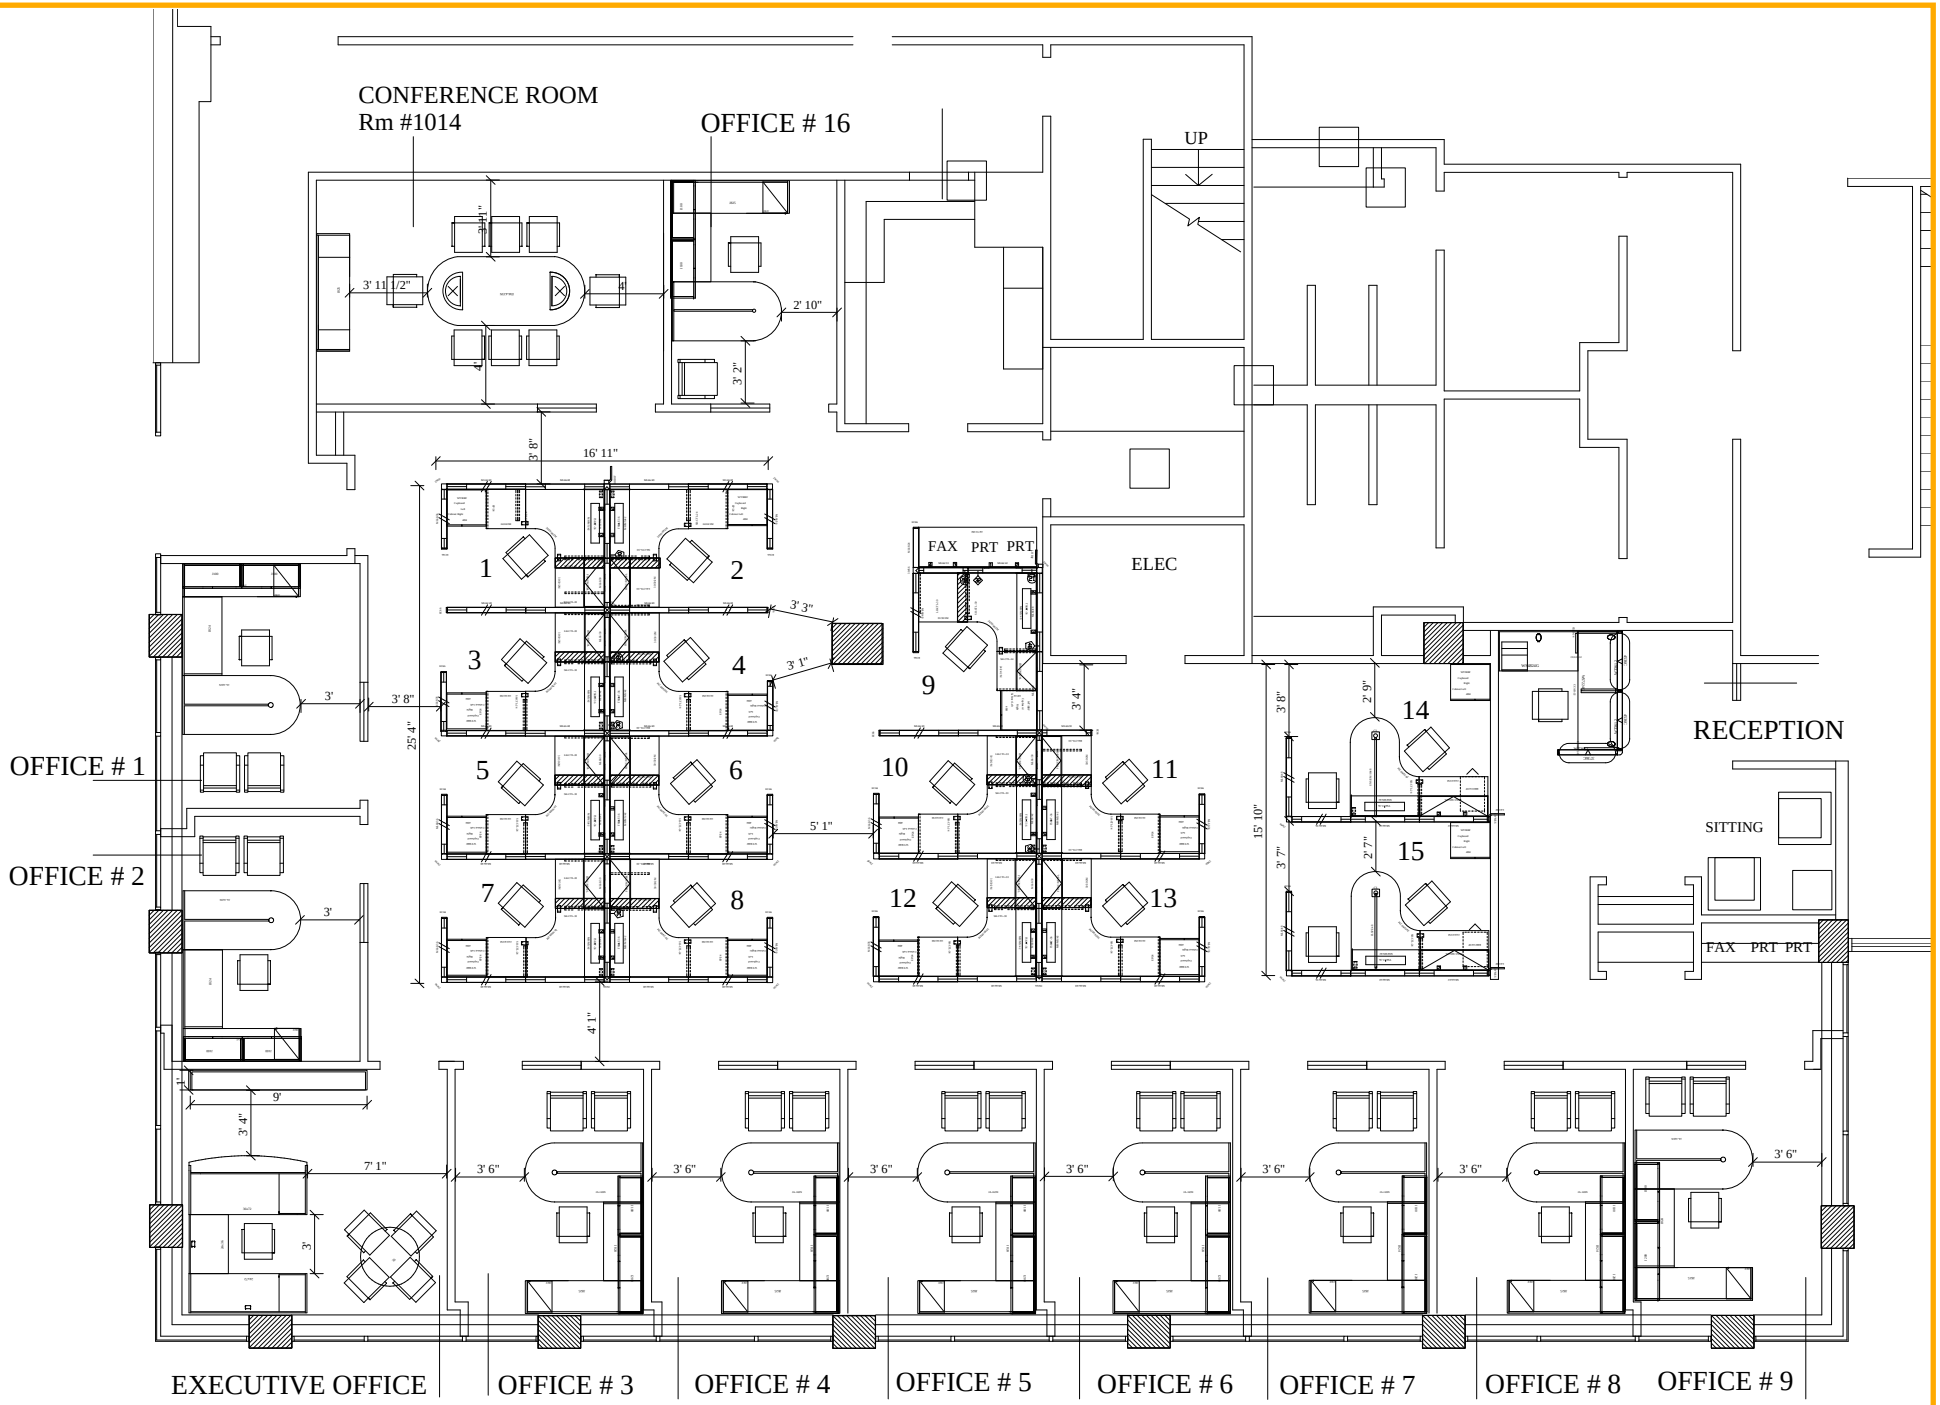

FIRST FLOOR

IRON SHORE SIMSBURY, CT