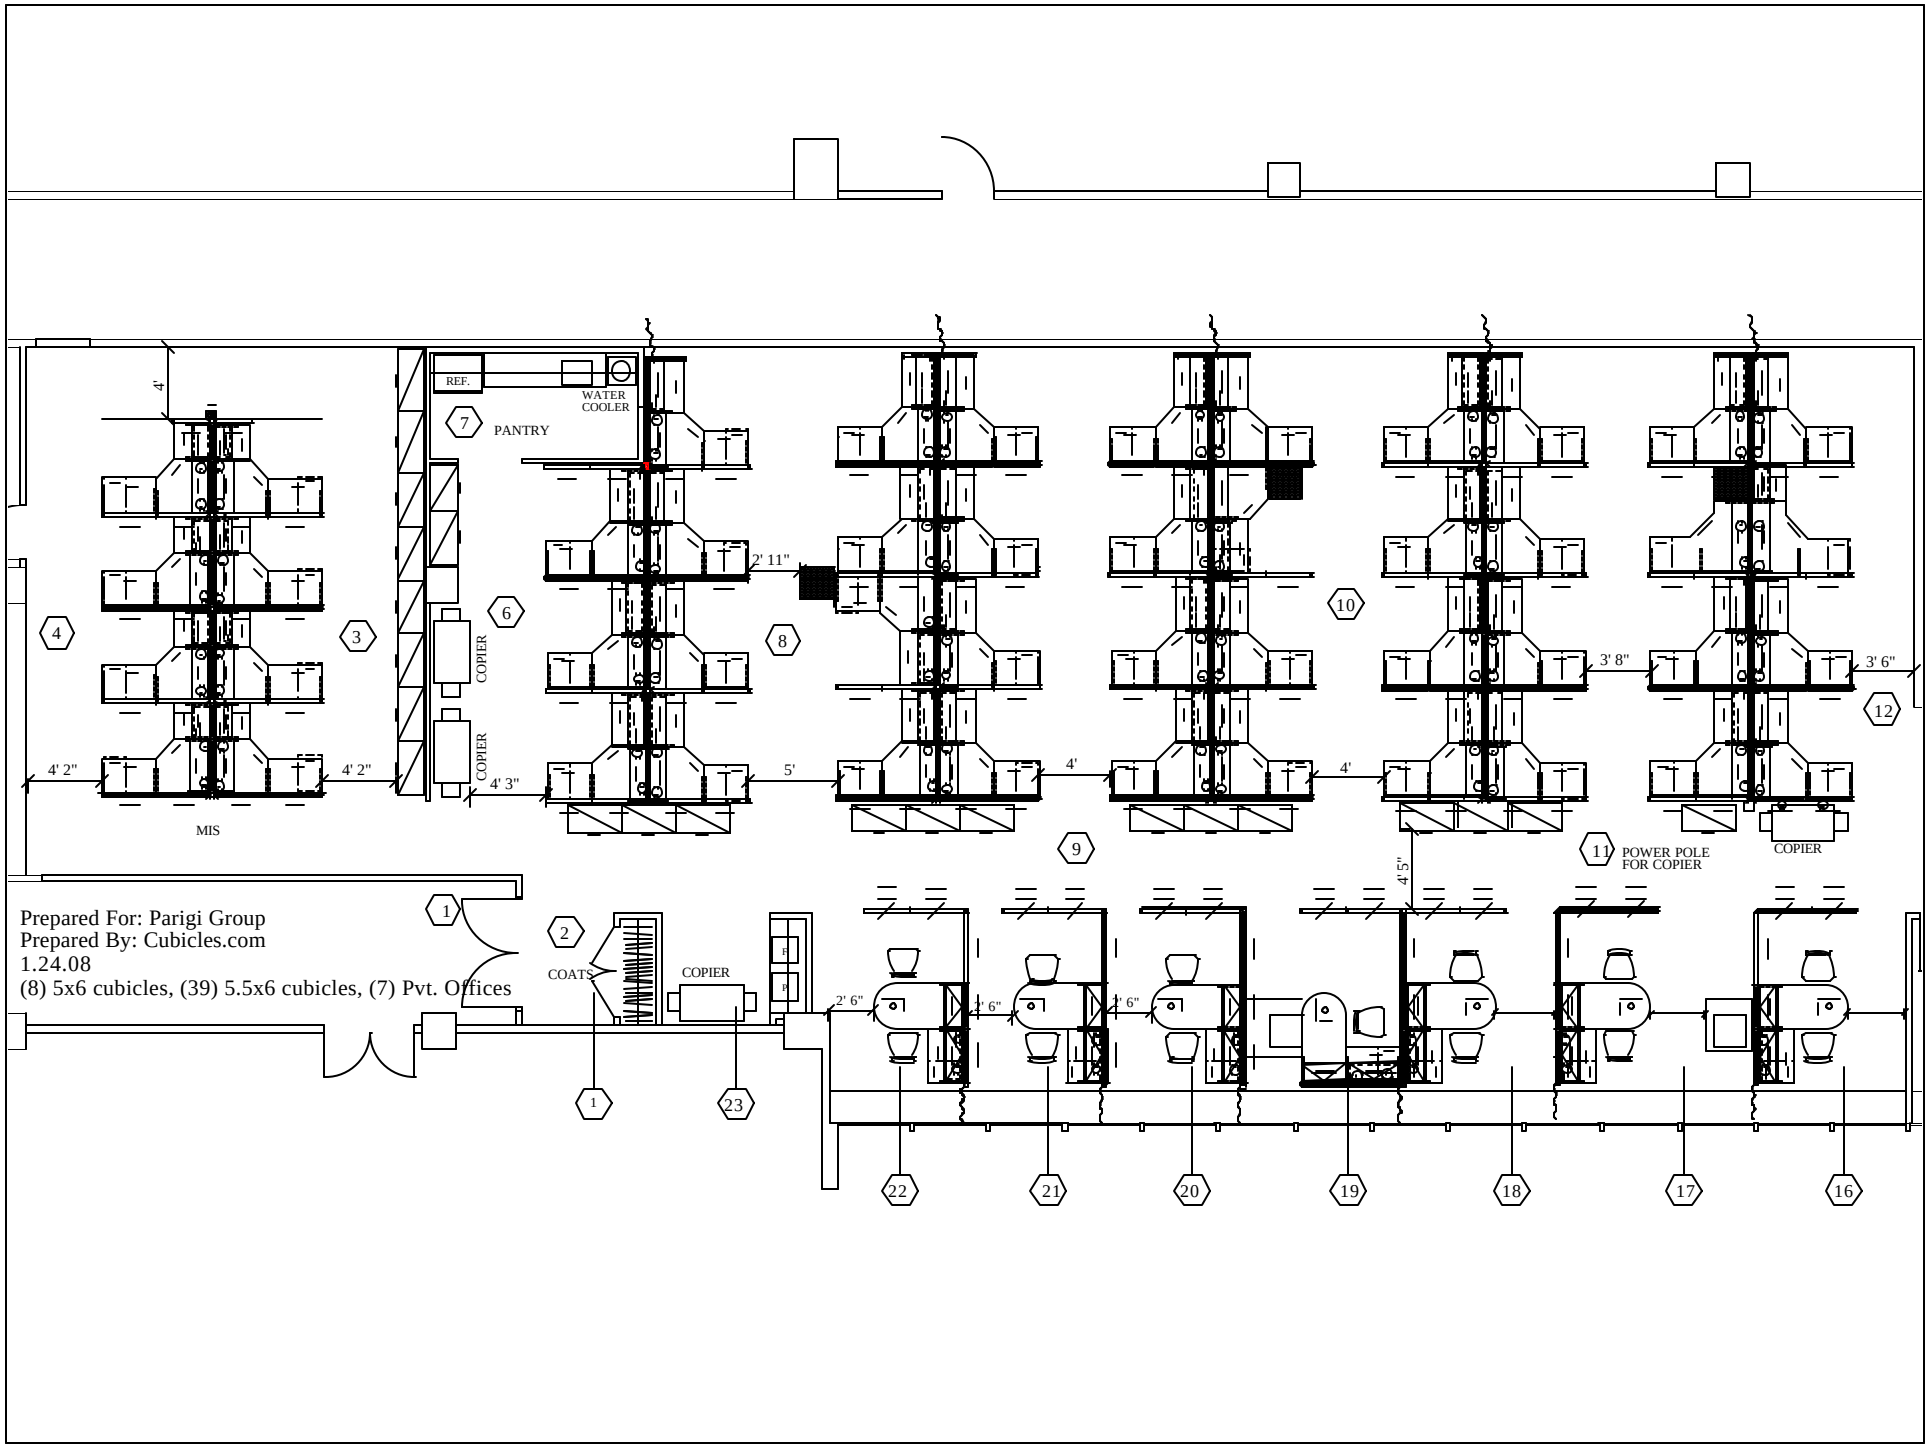

Prepared For: Parigi Group
Prepared By: Cubicles.com
1.24.08
(8) 5x6 cubicles, (39) 5.5x6 cubicles, (7) Pvt. Offices