O2 Series Corporate Office Furniture Stations
Signature program, thin base

RECONFIGURATION OF [58] 4.5'x5'x53"H EXISTING POWERED STATIONS FROM 8TH FLOOR
NEW [38] 4.5'x5'x53"H POWERED STATIONS
WITH:
BBF PEDESTAL, SQUARE PULL
30"W HALF HEIGHT SHELF/PER STATION

2D OVERALL LAYOUT

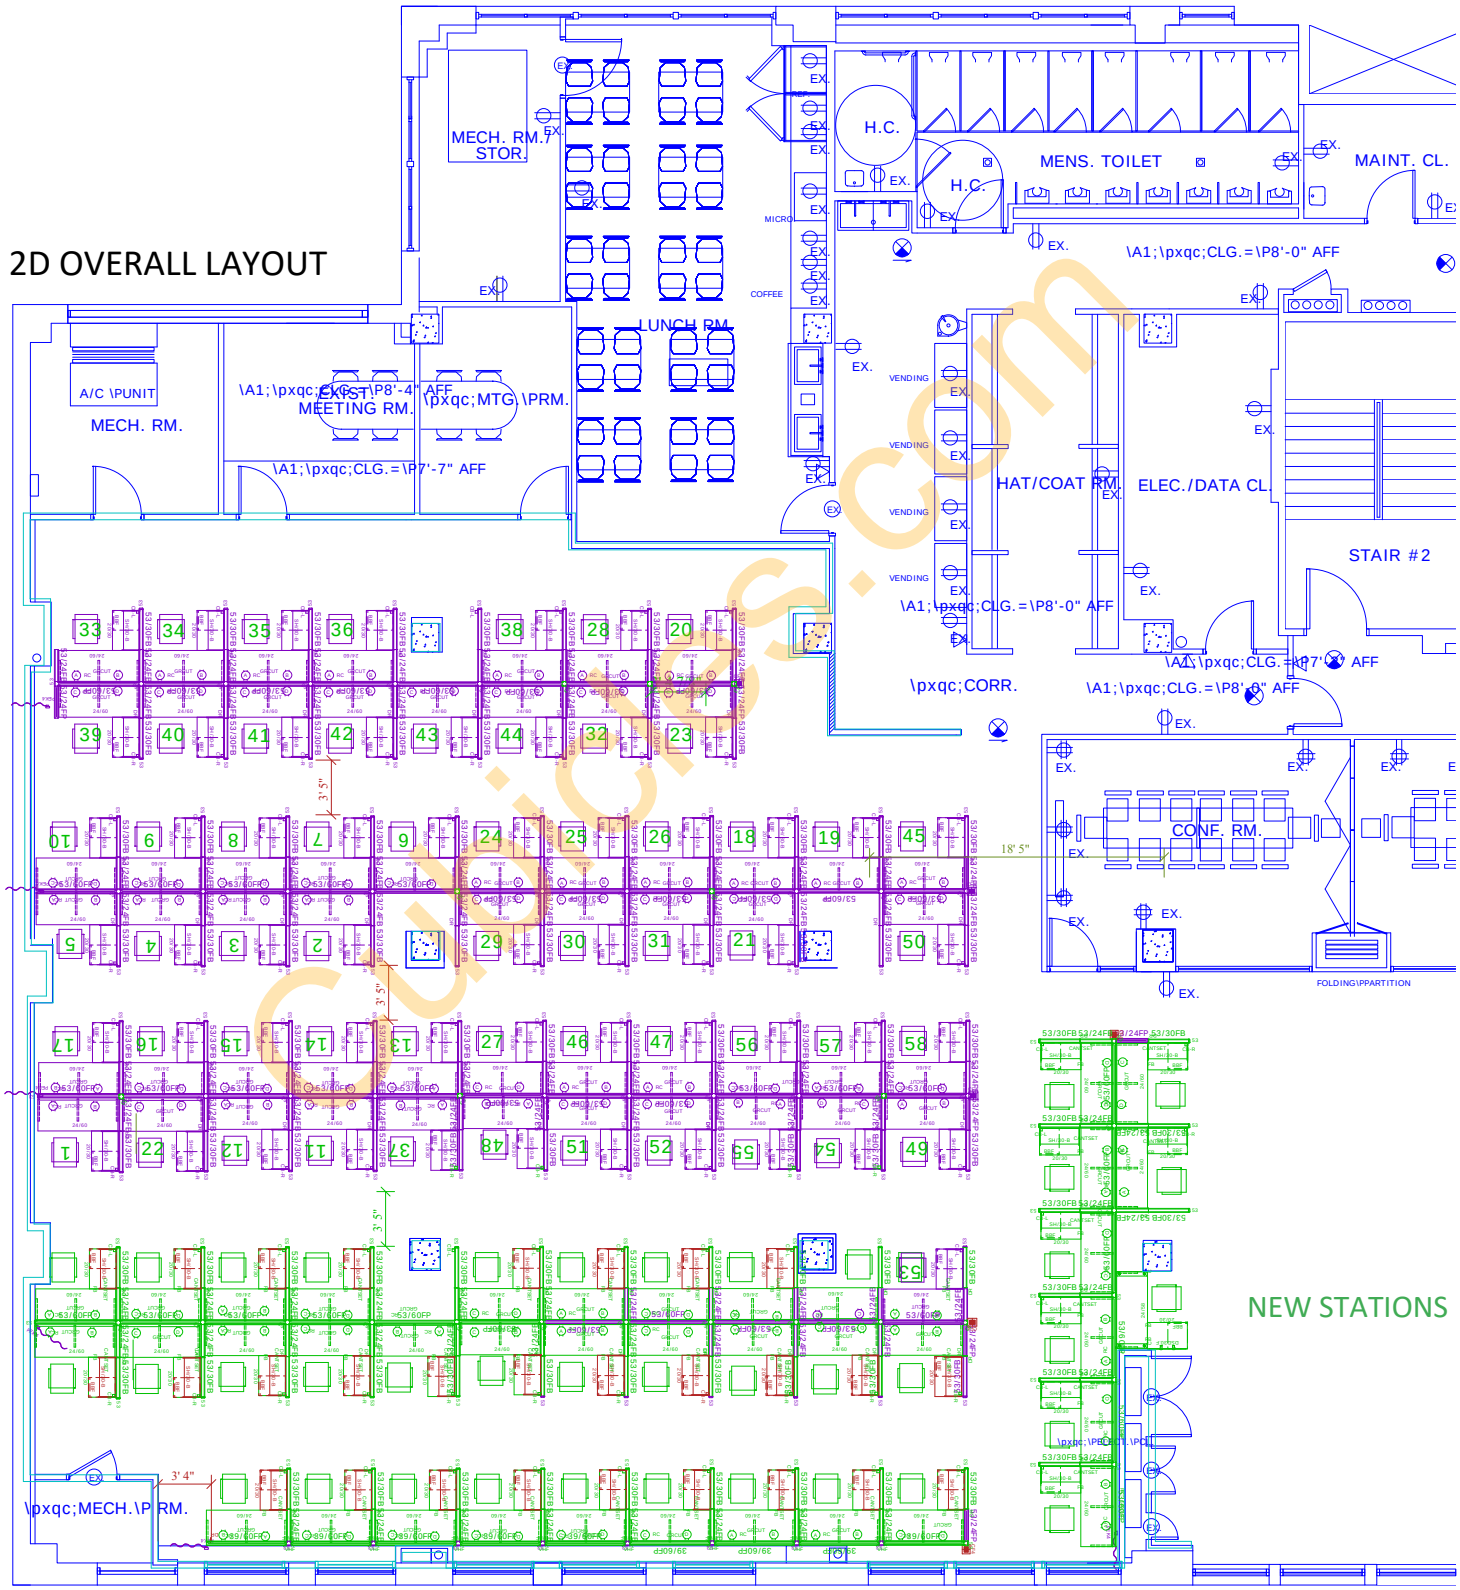

Cubicles.com